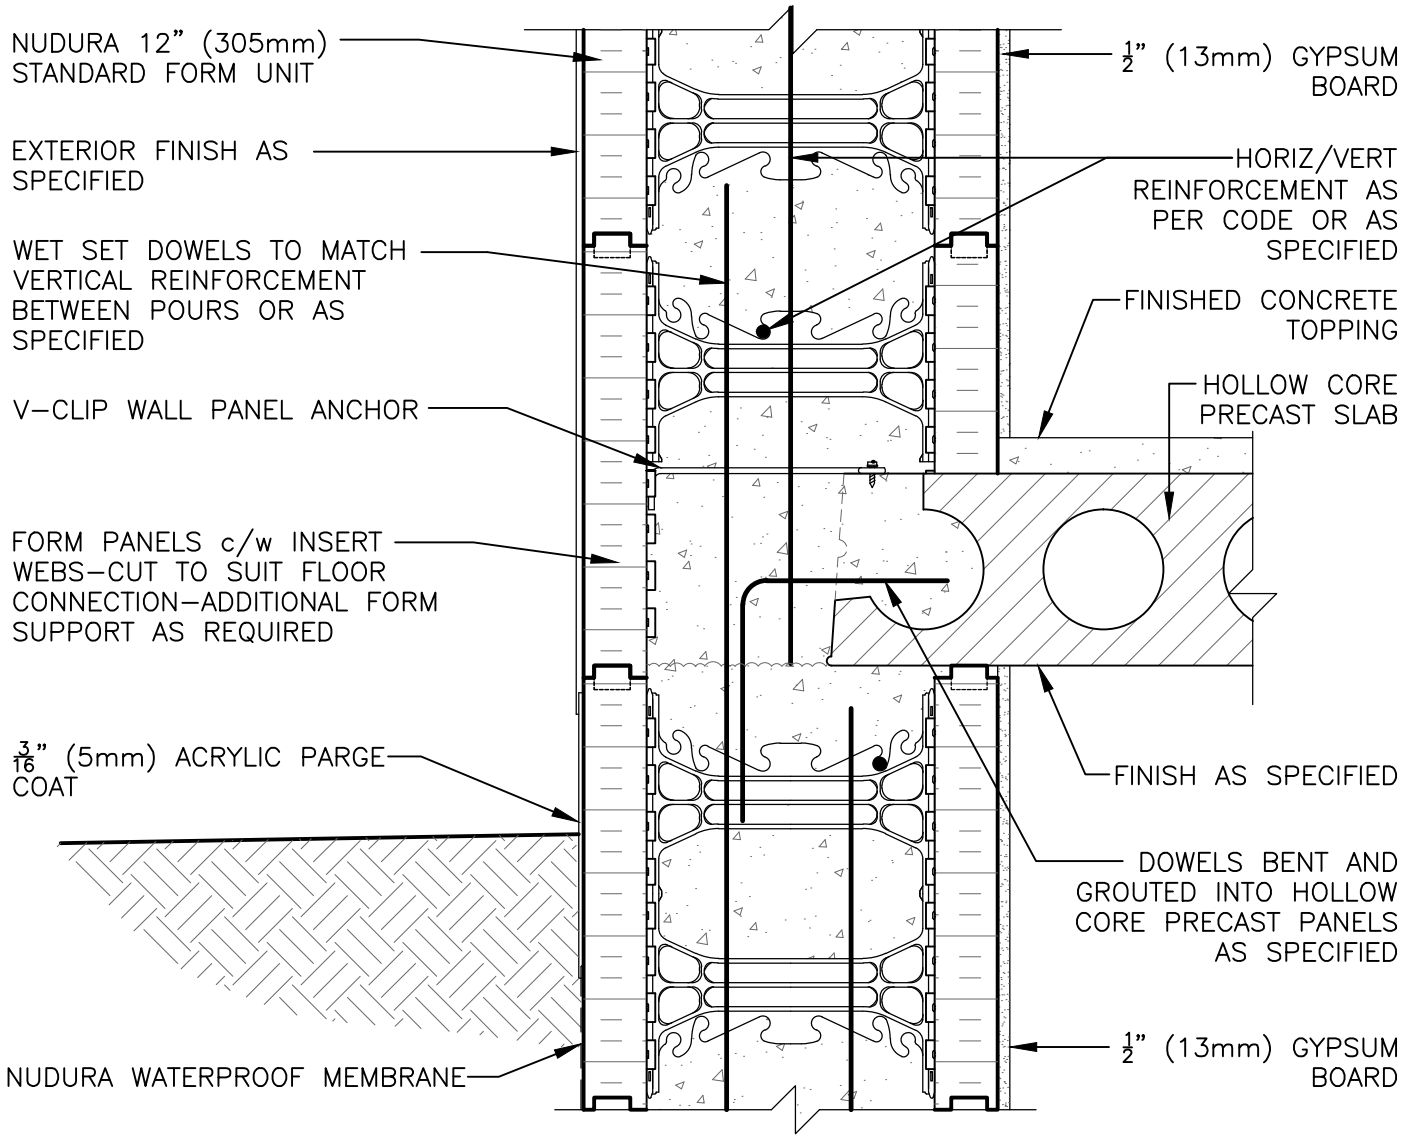

DISCLAIMER NOTICE:
SPECIFIC INFORMATION REQUIRED FOR COMPLIANCE WITH LOCAL CODES IS THE RESPONSIBILITY OF THE DESIGNER

NUDURA

INTEGRATED BUILDING TECHNOLOGY

Building Value.

NUDURA 12" (305mm) FORM UNIT
HOLLOW CORE PRECAST SLAB
EXTERIOR SIDE WALL DETAIL
EXTERIOR FINISH SPECIFIED

REV. NO. 003 KS	DWG NO. D12A07
REV. DATE: FEB 2010	
DRAWN BY: T. VAN CLIEAF	SCALE: 1 : 8